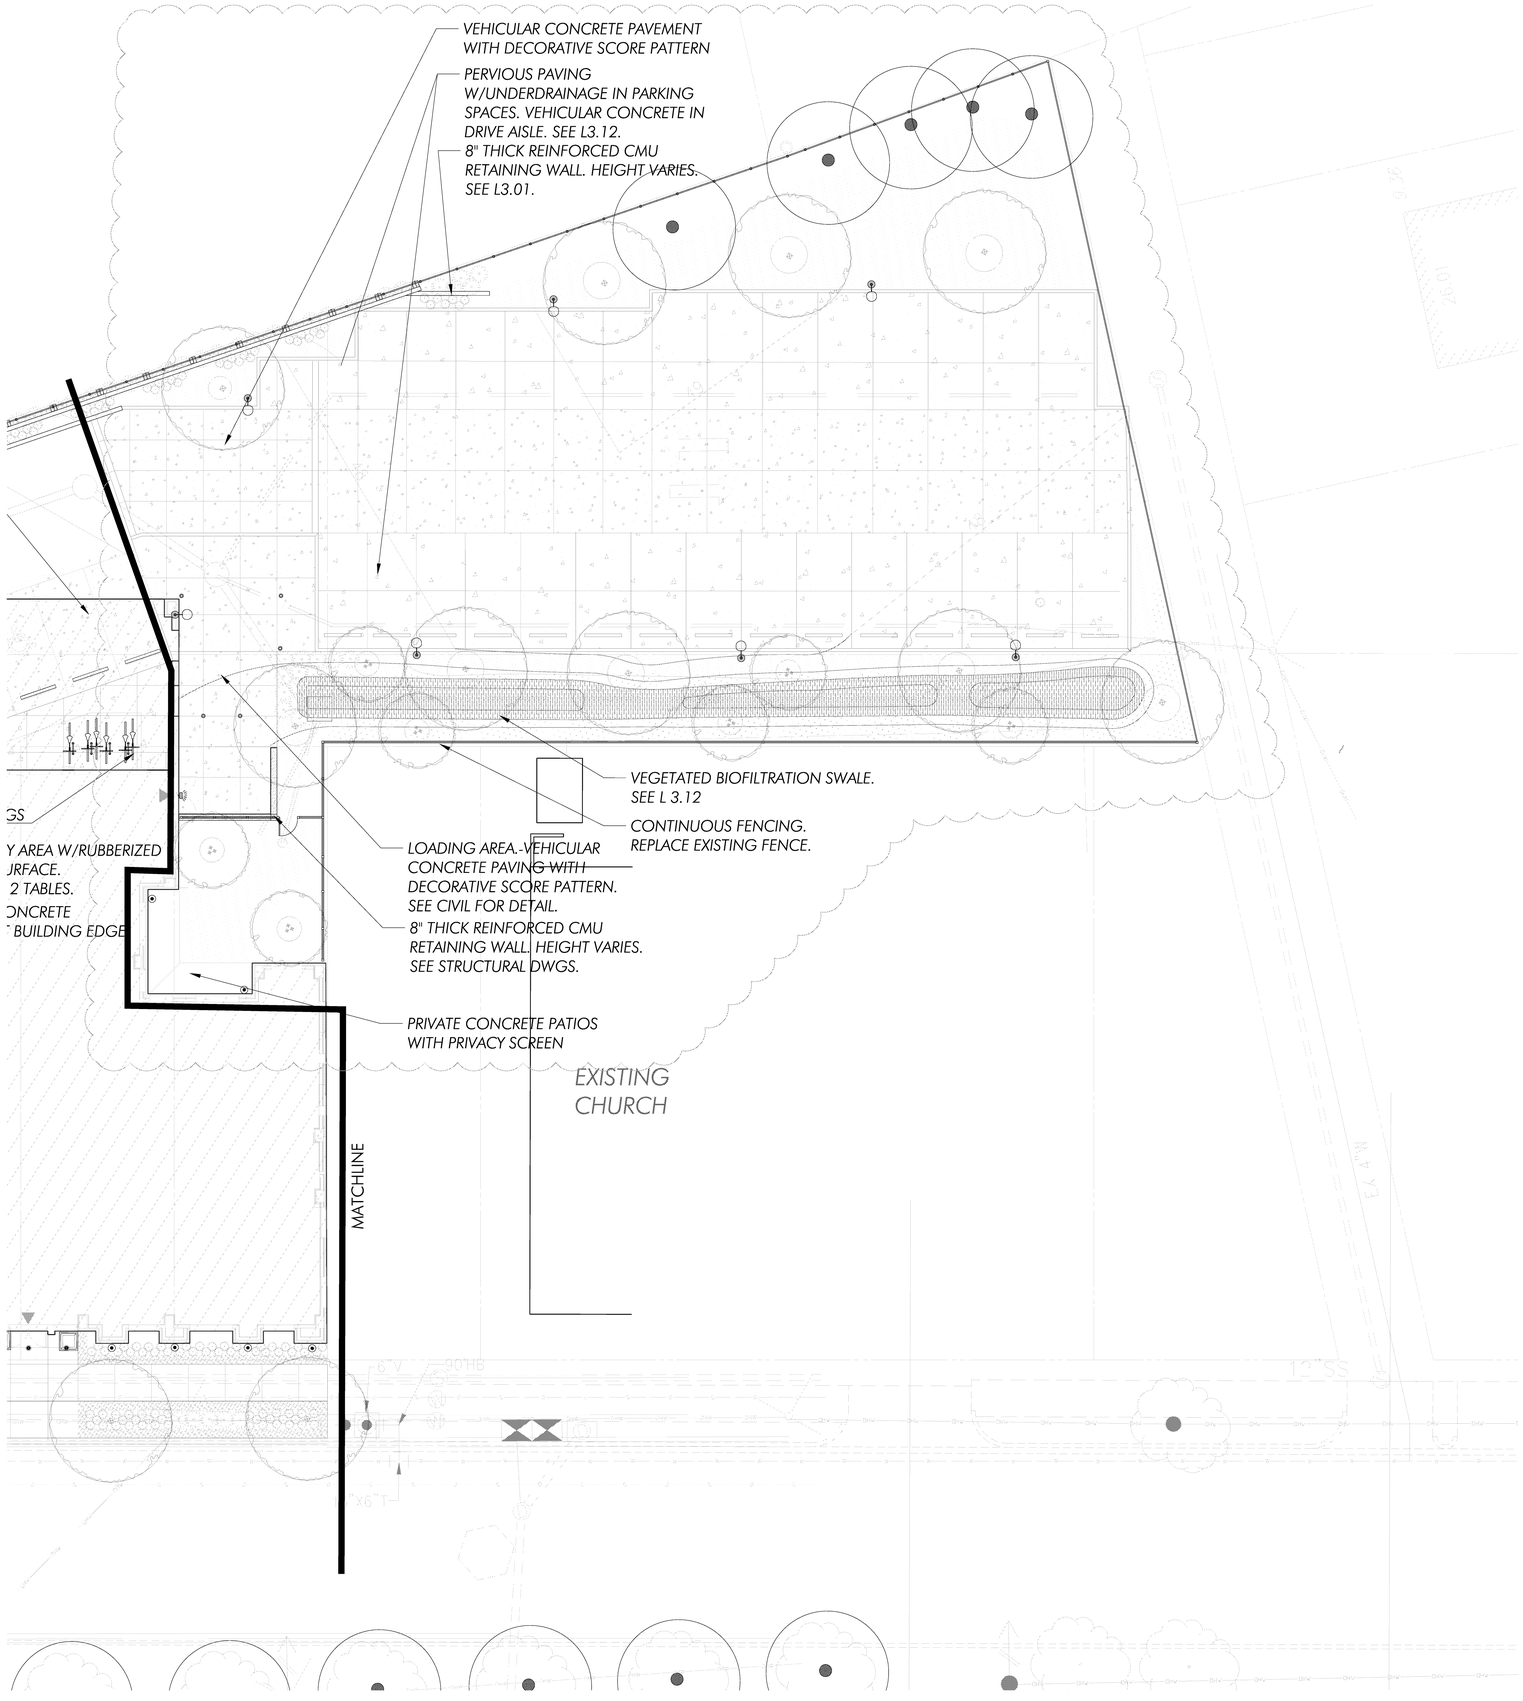

NANNIE HELEN AT 4800

4800 Nannie Helen
Burroughs Avenue, NE
Washington, DC 20019

Architect:
Torti Gallas and Urban, Inc.
1316 9th Street, NW
2nd Floor
Washington, DC 20001
202.232.3132

Owner:
AWA Holdings LLC
603 48th Street, NE
Washington, DC 20019-3605
202. 388.4000

Northern Real Estate Urban Ventures
5506 Conneticut Ave. NW
Suite 23
Washington, DC 20015
202.290.1338

Structural Engineer:
SK&A Engineers
12505 Park Potomac Ave
Suite 200
Potomac, MD 20854
301.881.1441 x221

MEP Engineer:
Metropolitan Engineering, Inc.
1150 17th Street, NW
Suite 301
Washington, DC 20036
202.296.2580

Civil Engineer
VIKA Capitol, LLC
4900 Massachusetts Ave. NW
Suite 110
Washington, DC 20016
202.244.4140

Landscape Architect:
Parker Rodriguez, Inc.
101 N. Union Street
Suite 320
Alexandria, VA 22314
703.548.5010

Key Plan

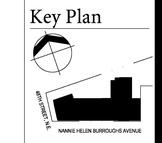

Issue

No.	Date

Revisions

No.	Date
BID SET	09/23/11

HARDSCAPE PLAN 2of 2

Date
12 November 2010

Principal In Charge
TR

Project Architect
SF

Approved
APV

Drawn
SF

Job No.
09259.00

Scale
1" = 10'-0"

Drawing No.
L2.02

23 SEPTEMBER 2011 - BID SET