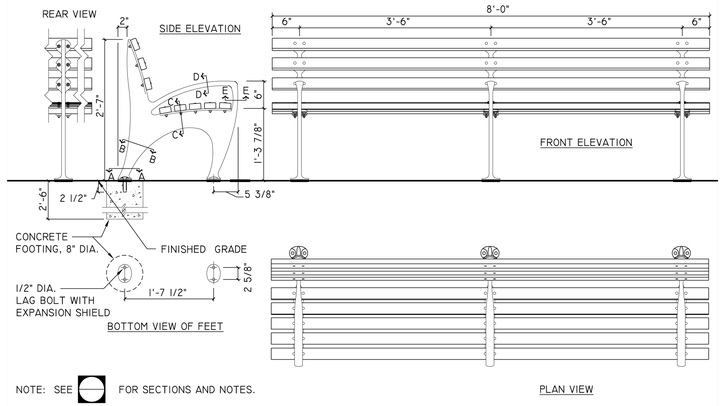

NOTE: SEE [ ] FOR SECTIONS AND NOTES.

17 LI2.2 I964 WORLD'S FAIR BENCH

PLAN / ELEVATION — 3/4"=1'-0"

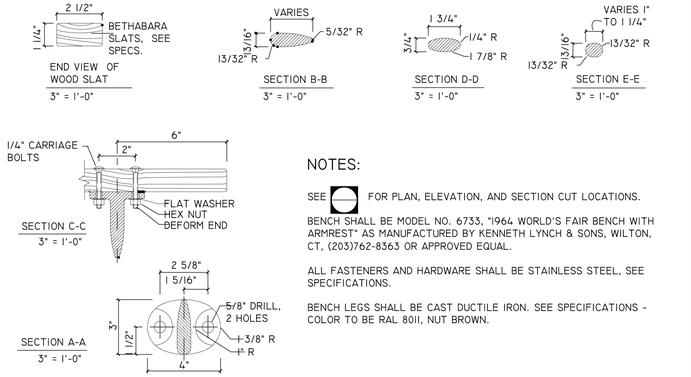

NOTES:

SEE [ ] FOR PLAN, ELEVATION, AND SECTION CUT LOCATIONS.

BENCH SHALL BE MODEL NO. 6733, "I964 WORLD'S FAIR BENCH WITH ARMREST" AS MANUFACTURED BY KENNETH LYNCH & SONS, WILTON, CT, (203)762-8363 OR APPROVED EQUAL.

ALL FASTENERS AND HARDWARE SHALL BE STAINLESS STEEL, SEE SPECIFICATIONS.

BENCH LEGS SHALL BE CAST DUCTILE IRON. SEE SPECIFICATIONS - COLOR TO BE RAL 8011, NUT BROWN.

18 LI2.2 I964 WORLD'S FAIR BENCH

SECTION — 3"=1'-0"

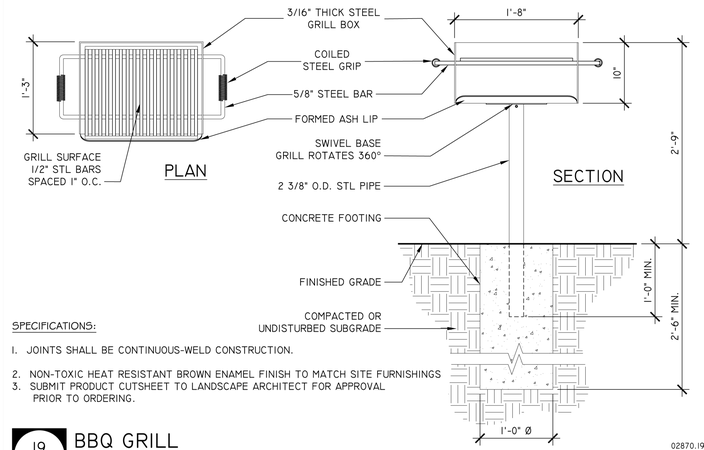

SPECIFICATIONS:

1. JOINTS SHALL BE CONTINUOUS-WELD CONSTRUCTION.
2. NON-TOXIC HEAT RESISTANT BROWN ENAMEL FINISH TO MATCH SITE FURNISHINGS
3. SUBMIT PRODUCT CUTSHEET TO LANDSCAPE ARCHITECT FOR APPROVAL PRIOR TO ORDERING.

02870.I9

19 LI2.2 BBQ GRILL

PLAN/SECTION — 1"=1'-0"

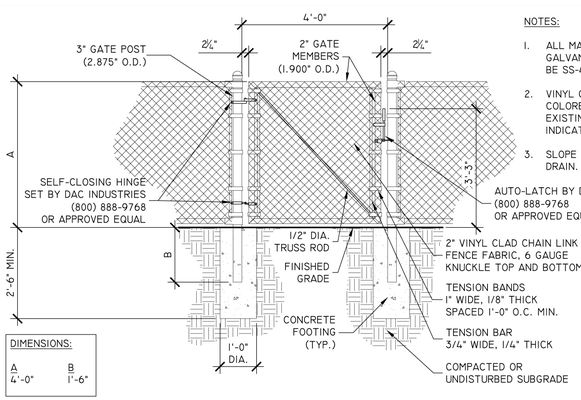

20 LI2.2 SYNTHETIC TURF SAFETY SURFACING

1/2" = 1'-0"

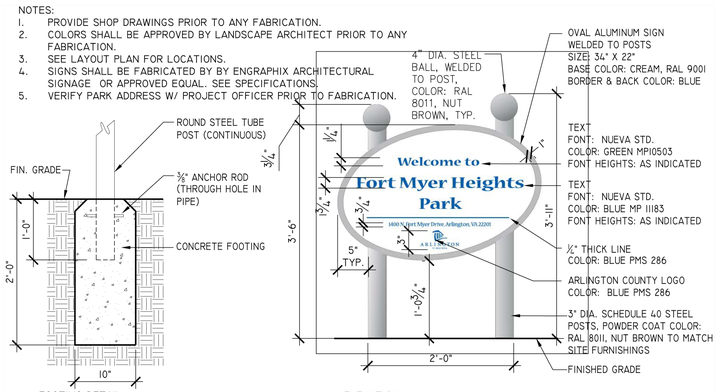

DIMENSIONS:

A	B
4'-0"	1'-0"

NOTES:

1. ALL MATERIALS SHALL BE VINYL CLAD GALVANIZED STEEL, PIPES SHALL BE SS-40.
2. VINYL COATING SHALL BE COLORED BLACK TO MATCH EXISTING UNLESS OTHERWISE INDICATED ON PLANS.
3. SLOPE TOP OF FOOTINGS TO DRAIN.
4. ALL FENCE THAT ENCLOSES ACTIVE RECREATION AREAS WILL HAVE FOAM OR PLASTIC ALONG THE TOP RAIL.

02820.I

21 LI2.2 4' CHAIN LINK FENCE

SECTION — 1/2"=1'-0"

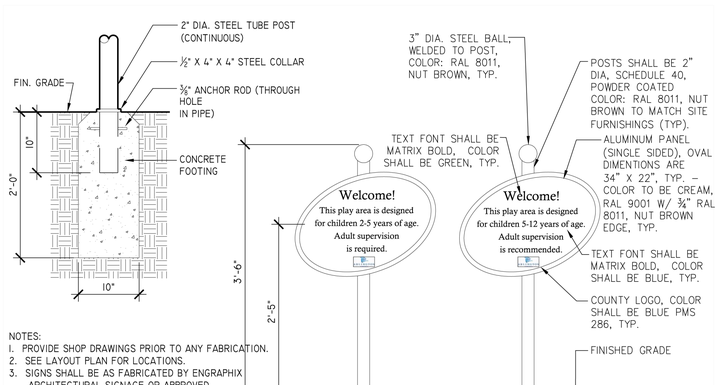

DIMENSIONS:

A	B
4'-0"	1'-6"

NOTES:

1. ALL MATERIALS SHALL BE GALVANIZED STEEL, PIPES SHALL BE SS-40.
2. VINYL COATING SHALL BE COLORED BLACK TO MATCH EXISTING UNLESS OTHERWISE INDICATED ON PLANS.
3. SLOPE TOP OF FOOTINGS TO DRAIN.

22 LI2.2 4' DOUBLE SWING GATE

SECTION — 1/2"=1'-0"

DIMENSIONS:

A	B
4'-0"	1'-6"

NOTES:

1. ALL MATERIALS SHALL BE GALVANIZED STEEL, PIPES SHALL BE SS-40.
2. VINYL COATING SHALL BE COLORED BLACK TO MATCH EXISTING UNLESS OTHERWISE INDICATED ON PLANS.
3. SLOPE TOP OF FOOTINGS TO DRAIN.
4. SEE SPECIFICATIONS FOR ADDITIONAL REQUIREMENTS.

02821.I

23 LI2.2 4' SINGLE SWING GATE

SECTION — 1/2"=1'-0"

NOTES:

1. PROVIDE SHOP DRAWINGS PRIOR TO ANY FABRICATION.
2. COLORS SHALL BE APPROVED BY LANDSCAPE ARCHITECT PRIOR TO ANY FABRICATION.
3. SEE LAYOUT PLAN FOR LOCATIONS.
4. SIGNS SHALL BE FABRICATED BY BY ENGRAPHIX ARCHITECTURAL SIGNAGE OR APPROVED EQUAL. SEE SPECIFICATIONS.
5. VERIFY PARK ADDRESS W/ PROJECT OFFICER PRIOR TO FABRICATION.

24 LI2.2 PLAYGROUND SIGN

ELEVATION — 1"=1'-0"

FILE LOCATION

NOTES:

1. PROVIDE SHOP DRAWINGS PRIOR TO ANY FABRICATION.
2. SEE LAYOUT PLAN FOR LOCATIONS.
3. SIGNS SHALL BE AS FABRICATED BY ENGRAPHIX ARCHITECTURAL SIGNAGE OR APPROVED EQUAL. SEE SPECIFICATIONS.

10431.I0

25 LI2.2 AGE-APPROPRIATE PLAYGROUND SIGNS

ELEVATION — 1"=1'-0"

ARLINGTON VIRGINIA

DEPARTMENT OF PARKS AND RECREATION

Park Development Division
2100 Clarendon Boulevard, Suite 414
Arlington, VA 22201
Phone: 703.228.3323
Fax: 703.228.3328

IFB # 617-12

Project Name and Location

Ft Myer Heights Playground Reconstruction

1400 N. Fort Myer Drive
Arlington, VA

Sheet Title

Site Details

Approvals	Date
Department Director	2/27/12
Park Development Division Chief	2/21/12
Design Unit Supervisor	2/21/12

Revisions	Date

Designed: AW
Drawn: AW
Checked: BG

Filename: Details.dwg
Plotted: May 09, 2012

Scale: AS_SHOWN
Date: DATE

Seal

Sheet 14 of 14

L12.2

FOR INFORMATION ONLY

L:\Division\Park Development\Projects\Fort Myer Heights Park\Playground\Design\CAD\Det