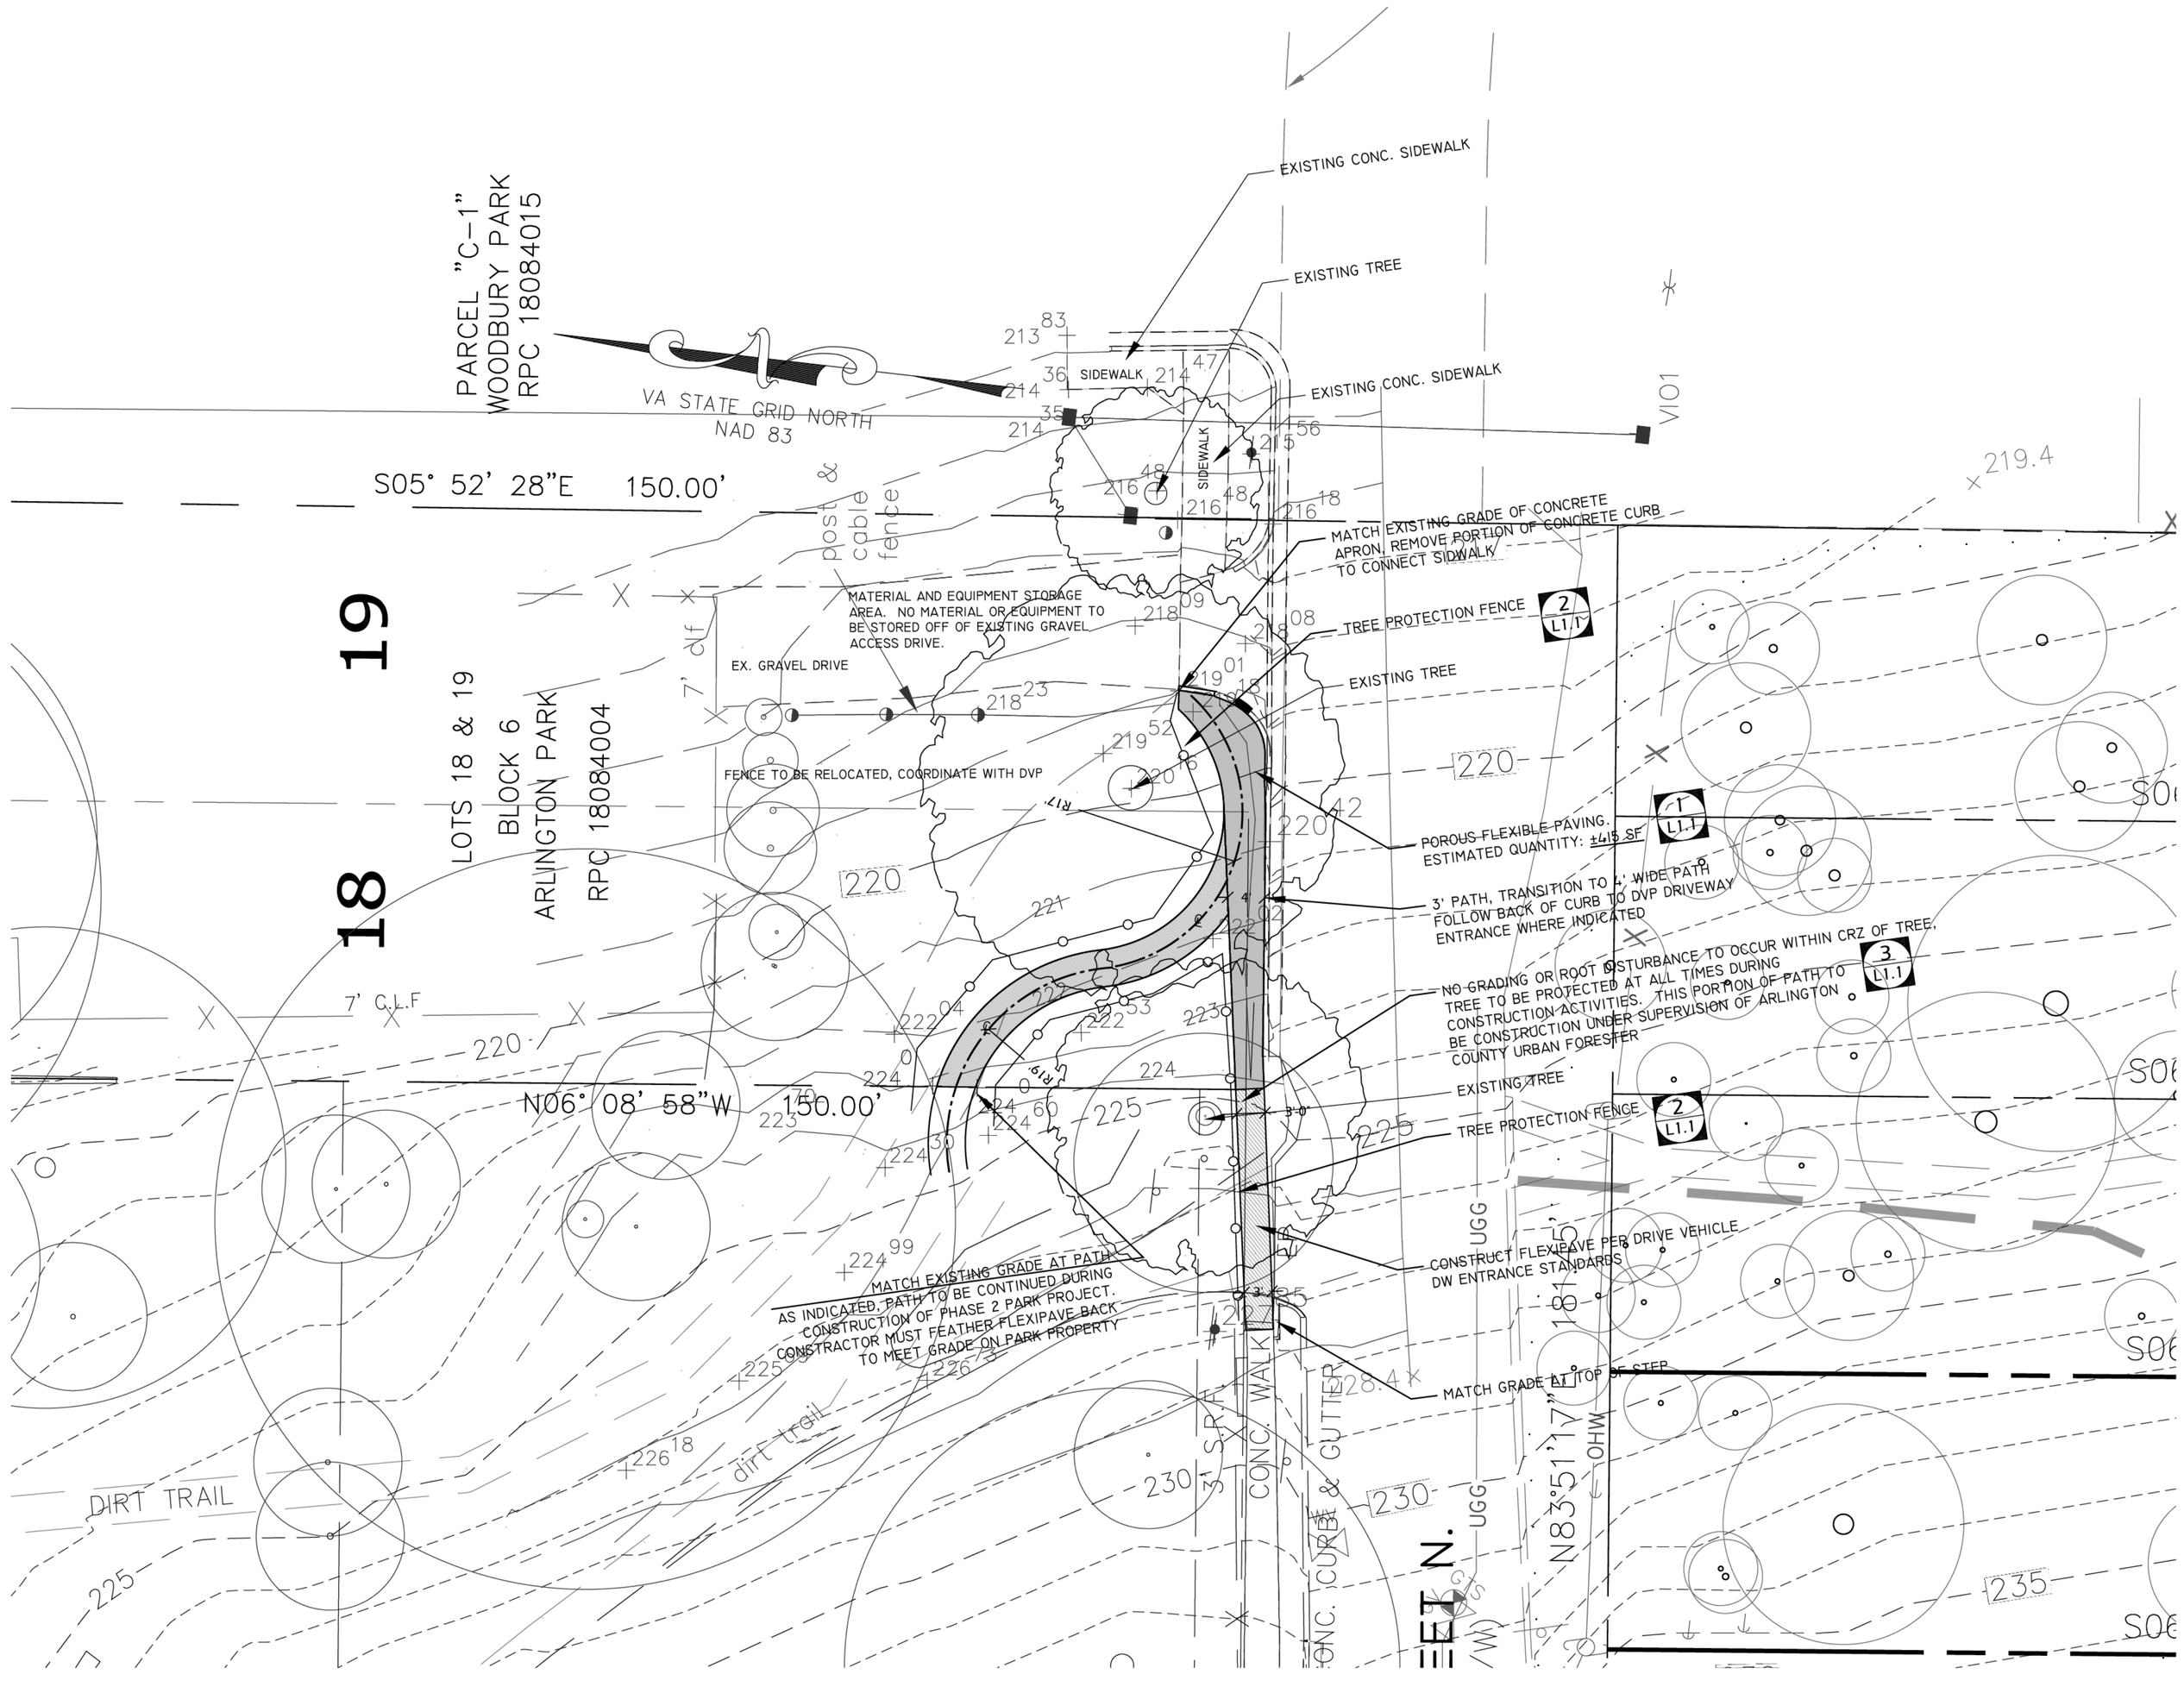
PARCEL "C-1"
WOODBURY PARK
RPC 18084015
VA STATE GRID NORTH
NAD 83
S05° 52' 28"E 150.00'
N06° 08' 58"W 150.00'
19
18
LOTS 18 & 19
BLOCK 6
ARLINGTON PARK
RPC 18084004
EXISTING CONC. SIDEWALK
EXISTING TREE
SIDEWALK
EXISTING CONC. SIDEWALK
MATCH EXISTING GRADE OF CONCRETE APRON. REMOVE PORTION OF CONCRETE CURB TO CONNECT SIDEWALK
post & cable fence
MATERIAL AND EQUIPMENT STORAGE AREA. NO MATERIAL OR EQUIPMENT TO BE STORED OFF OF EXISTING GRAVEL ACCESS DRIVE.
EX. GRAVEL DRIVE
TREE PROTECTION FENCE
EXISTING TREE
FENCE TO BE RELOCATED, COORDINATE WITH DVP
POROUS FLEXIBLE PAVING. ESTIMATED QUANTITY: ±615 SF
3' PATH. TRANSITION TO 6' WIDE PATH FOLLOW BACK OF CURB TO DVP DRIVEWAY ENTRANCE WHERE INDICATED
NO GRADING OR ROOT DISTURBANCE TO OCCUR WITHIN CRZ OF TREE. TREE TO BE PROTECTED AT ALL TIMES DURING CONSTRUCTION ACTIVITIES. THIS PORTION OF PATH TO BE CONSTRUCTION UNDER SUPERVISION OF ARLINGTON COUNTY URBAN FORESTER
EXISTING TREE
TREE PROTECTION FENCE
CONSTRUCT FLEXIPAVE PER DRIVE VEHICLE DW ENTRANCE STANDARDS
MATCH EXISTING GRADE AT PATH AS INDICATED. PATH TO BE CONTINUED DURING CONSTRUCTION OF PHASE 2 PARK PROJECT. CONSTRACTOR MUST FEATHER FLEXIPAVE BACK TO MEET GRADE ON PARK PROPERTY
MATCH GRADE AT TOP OF STEP
DIRT TRAIL
dirt trail
CONC. WALK
CONC. CURB & GUTTER
N83°51'17"E
OHW
UGG
7' C.L.F
219.4
220
225
230
235