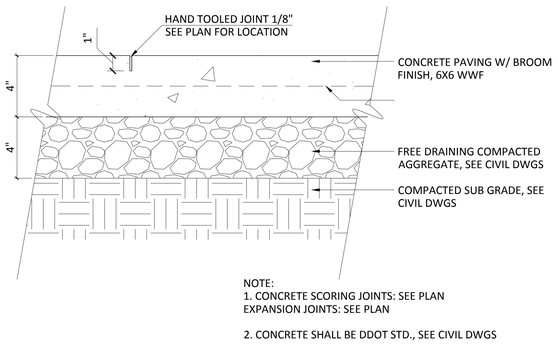

NOTE:
1. CONCRETE SCORING JOINTS: SEE PLAN
EXPANSION JOINTS: SEE PLAN

2. CONCRETE SHALL BE DDOT STD., SEE CIVIL DWGS

1 L-800 CONCRETE PAVING
SCALE: 3" = 1'-0"

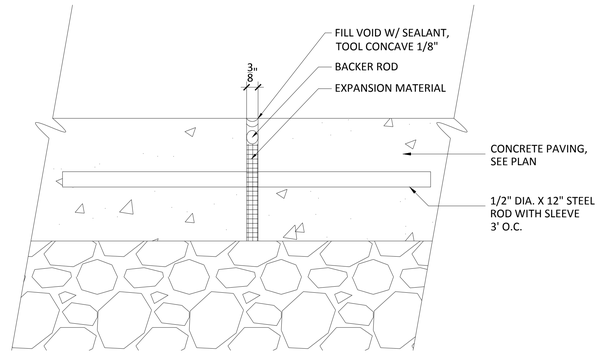

2 L-800 CONCRETE PAVING EXPANSION JOINT
SCALE: 6" = 1'-0"

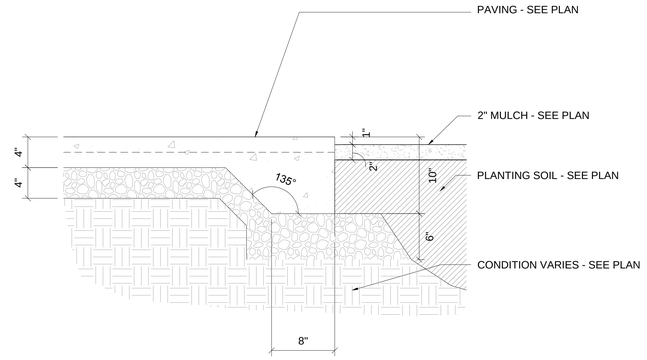

3 L-800 SIDEWALK EDGE DETAIL
SCALE: 1 1/2"=1'-0"

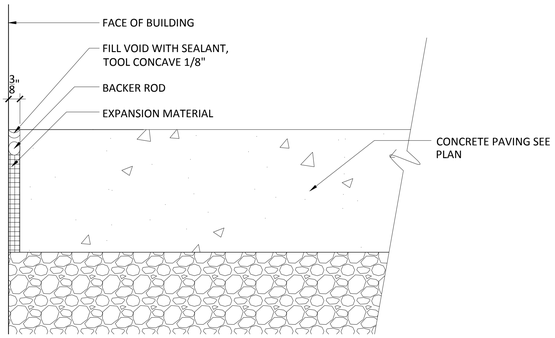

21 L-800 EXPANSION JOINT AT @ BUILDING EDGE
SCALE: 6" = 1'-0"

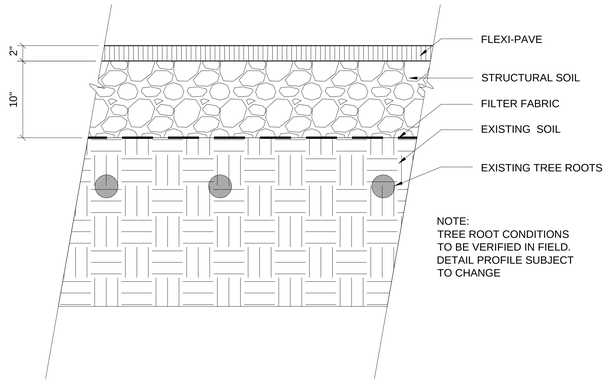

NOTE:
TREE ROOT CONDITIONS TO BE VERIFIED IN FIELD. DETAIL PROFILE SUBJECT TO CHANGE

22 L-800 FLEXI-PAVE
SCALE: 1 1/2" = 1'-0"

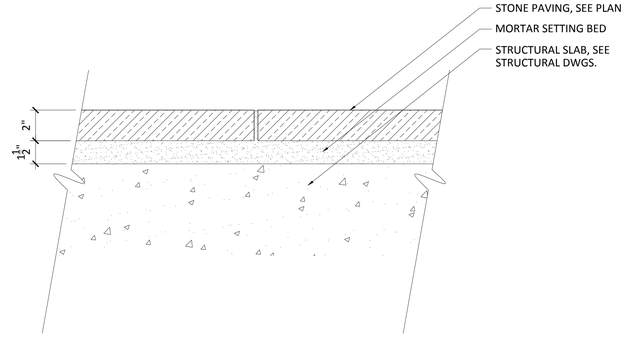

23 L-800 BLUE STONE PAVER ON MORTAR
SCALE: 3" = 1'-0"

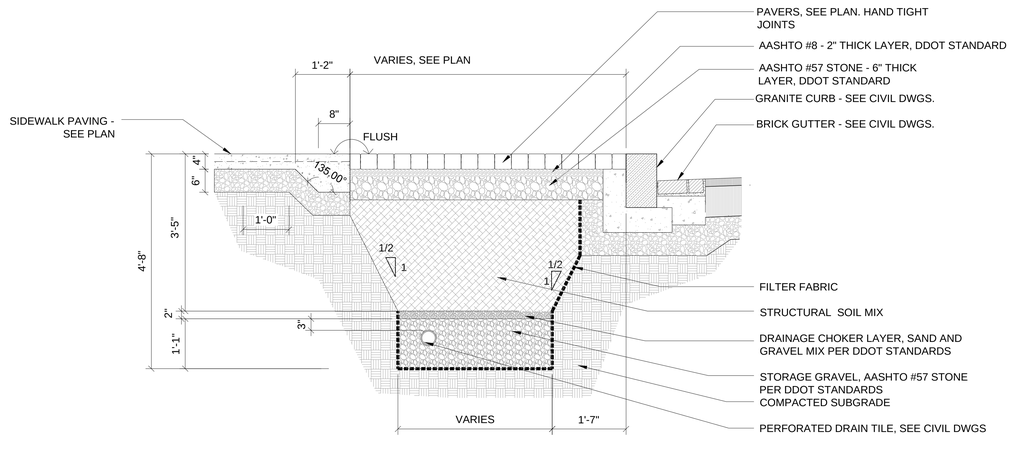

31 L-800 CONTINUOUS SOIL TRENCH AT SIDEWALK PERMEABLE PAVING
SCALE: 3/4" = 1'-0"

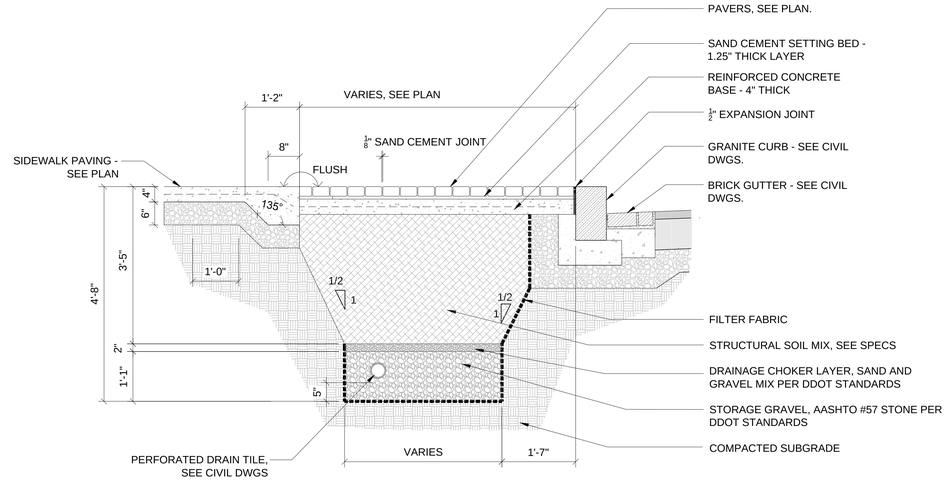

32 L-800 CONTINUOUS SOIL TRENCH AT FURNISHING ZONE
SCALE: 3/4" = 1'-0"

SK&I Architectural Design Group
7735 Old Georgetown Road, Suite 1000
Bethesda MD 20814
T 301.654.9300 / F 301.654.7211
company@skiarch.com

STRUCTURAL ENGINEER
Ehlert/Bryan, Inc.
T 703.827.9552/ F 703.356.2031
wbryan@ehlert-bryan.com

MEP ENGINEER
Metropolitan Engineering Inc | Shapiro-O'Brien
T 202.296.2580/ F 202.296.1942
mskovajsa@metropolitanengineering.com

CIVIL ENGINEER
AMT Consulting Engineers, LLC
T 202.289.4545/ F 202.289.1942
jgapinski@amtengineering.com

LANDSCAPE ARCHITECTS
Lee and Associates, Inc.
T 202.466.6666/ F 202.466.4232
jlee@leenadassociatesinc.com

INTERIOR DESIGNERS
SK+I Architectural Design Group
T 301.654.9300/ F 301.654.7211
mradulescu@skiarch.com

GMP Bid Set

PROJECT NAME

The Wharf - Parcel 11B
600 M Place SW
Washington, DC

PROJECT NUMBER HOF23

OWNER
Hoffman-Madison Waterfront, LLC
690 Water St. SW
Washington, DC
20024
OWNER'S PHONE 202.688.3590
OWNER CONTACT

ISSUE

MARK	DATE	DESCRIPTION
	10.26.2012	Schematic Design Set
	01.22.2013	Design Development Set
	03.22.2013	50% CD Progress Set
	05.10.2013	80% Building Permit Set
	05.12.2014	GMP Bid Set

SEAL

KEYPLAN

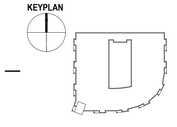

©2012 SK&I Architectural Design Group, LLC.
THIS PROJECT IS PROTECTED BY COPYRIGHT LAW AND INTERNATIONAL TREATIES

DRAWING TITLE

STREETSCAPE HARDSCAPE DETAILS

DATE 05.12.2014

SCALE 1/4" = 1'-0"

L-800

5/2/2013 3:37:27 PM
C:\REVIT Locals\a_md_HOF23_CENTRAL_vcarmick.rvt