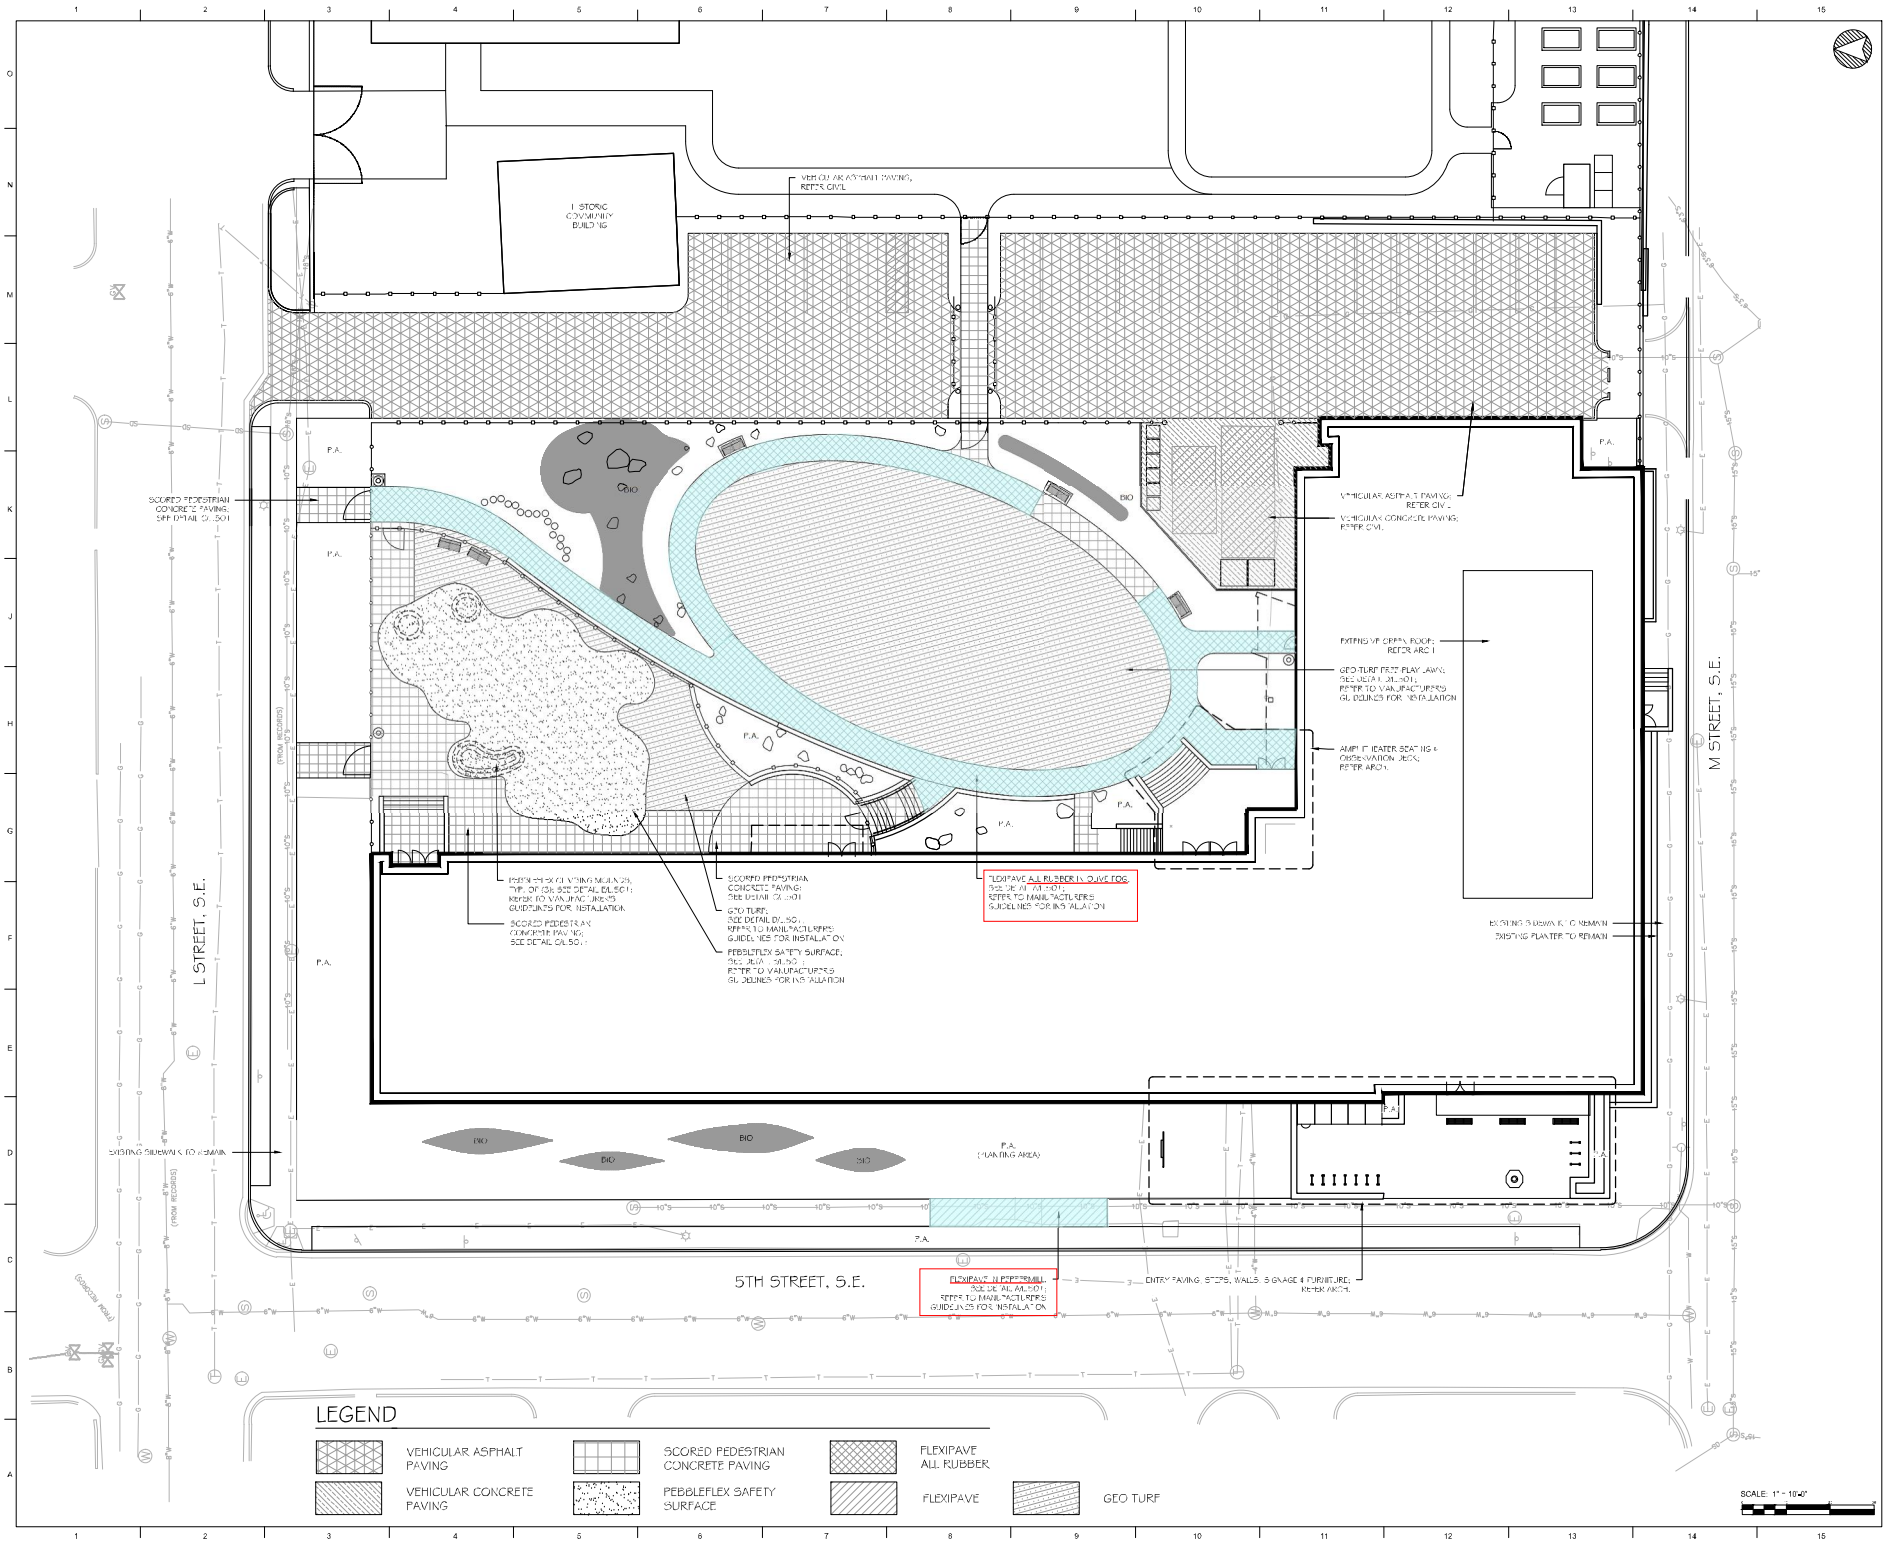

QUINN EVANS ARCHITECTS

2121 WARD PL., NW, FLOOR 4
WASHINGTON, DC 20037

v 202 298 6700
f 202 298 6686

WWW.QUINNEVANS.COM

BRADLEY SITE DESIGN, INC.
LANDSCAPE ARCHITECTURE

VAN NESS ELEMENTARY SCHOOL

1150 5TH STREET SOUTHEAST, WASHINGTON, DC 20003

OEA # 31408400

MATERIALS PLAN

REVISED ENTRY SET

REVISIONS

NO.	DESCRIPTION	DATE
1	ADDENDUM 1	04/29/2015
2	ADDENDUM 2	05/29/2015
3	PERMIT SET	06/16/2015
4	ASI 100	08/06/2015
5	50% CONSTRUCT	08/06/2015
6	95% CONSTRUCT	11/20/2015
7	100% CONSTRUCT	12/14/2015
8	REVISED ENTRY	07/28/2016

L.300