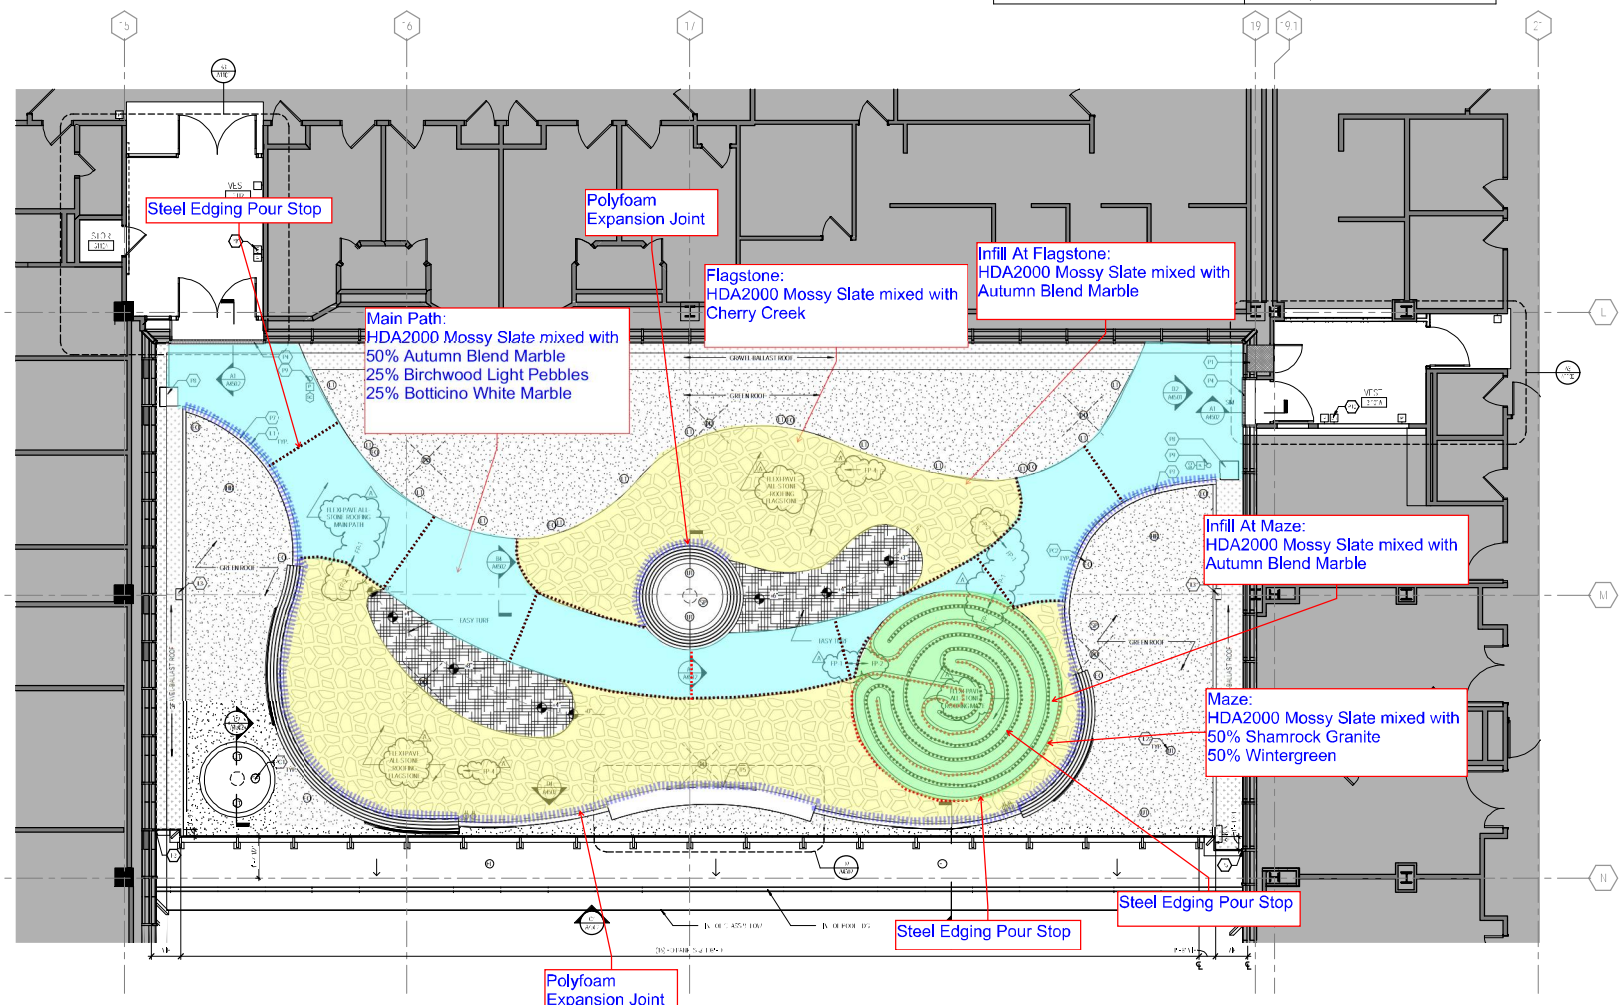

A1 LEVEL 03 - ROOF

3/16" = 1'-0"

SCALE: 3/16" = 1'-0"

DRAWING NUMBER KEY	FLOOR PLAN LEGEND
<<< Indicates Sheet Keynote on Plan	

PERKINS + WILL

CONSULTANTS

PROJECT

BUNNY MELLON HEALING GARDEN
111 MICHIGAN AVE NW
WASHINGTON, DC 20010

Children's National Health System

CHILDREN'S NATIONAL HEALTH CENTER
111 MICHIGAN AVE NW
WASHINGTON, DC 20010

KEYPLAN

ISSUE CHART

Job Number		000035.186
Drawn		TB
Checked		TF
Approved		DH

ENLARGED ROOF PLAN

SHEET NUMBER

A1103

Copyright © 2016 Perkins Will