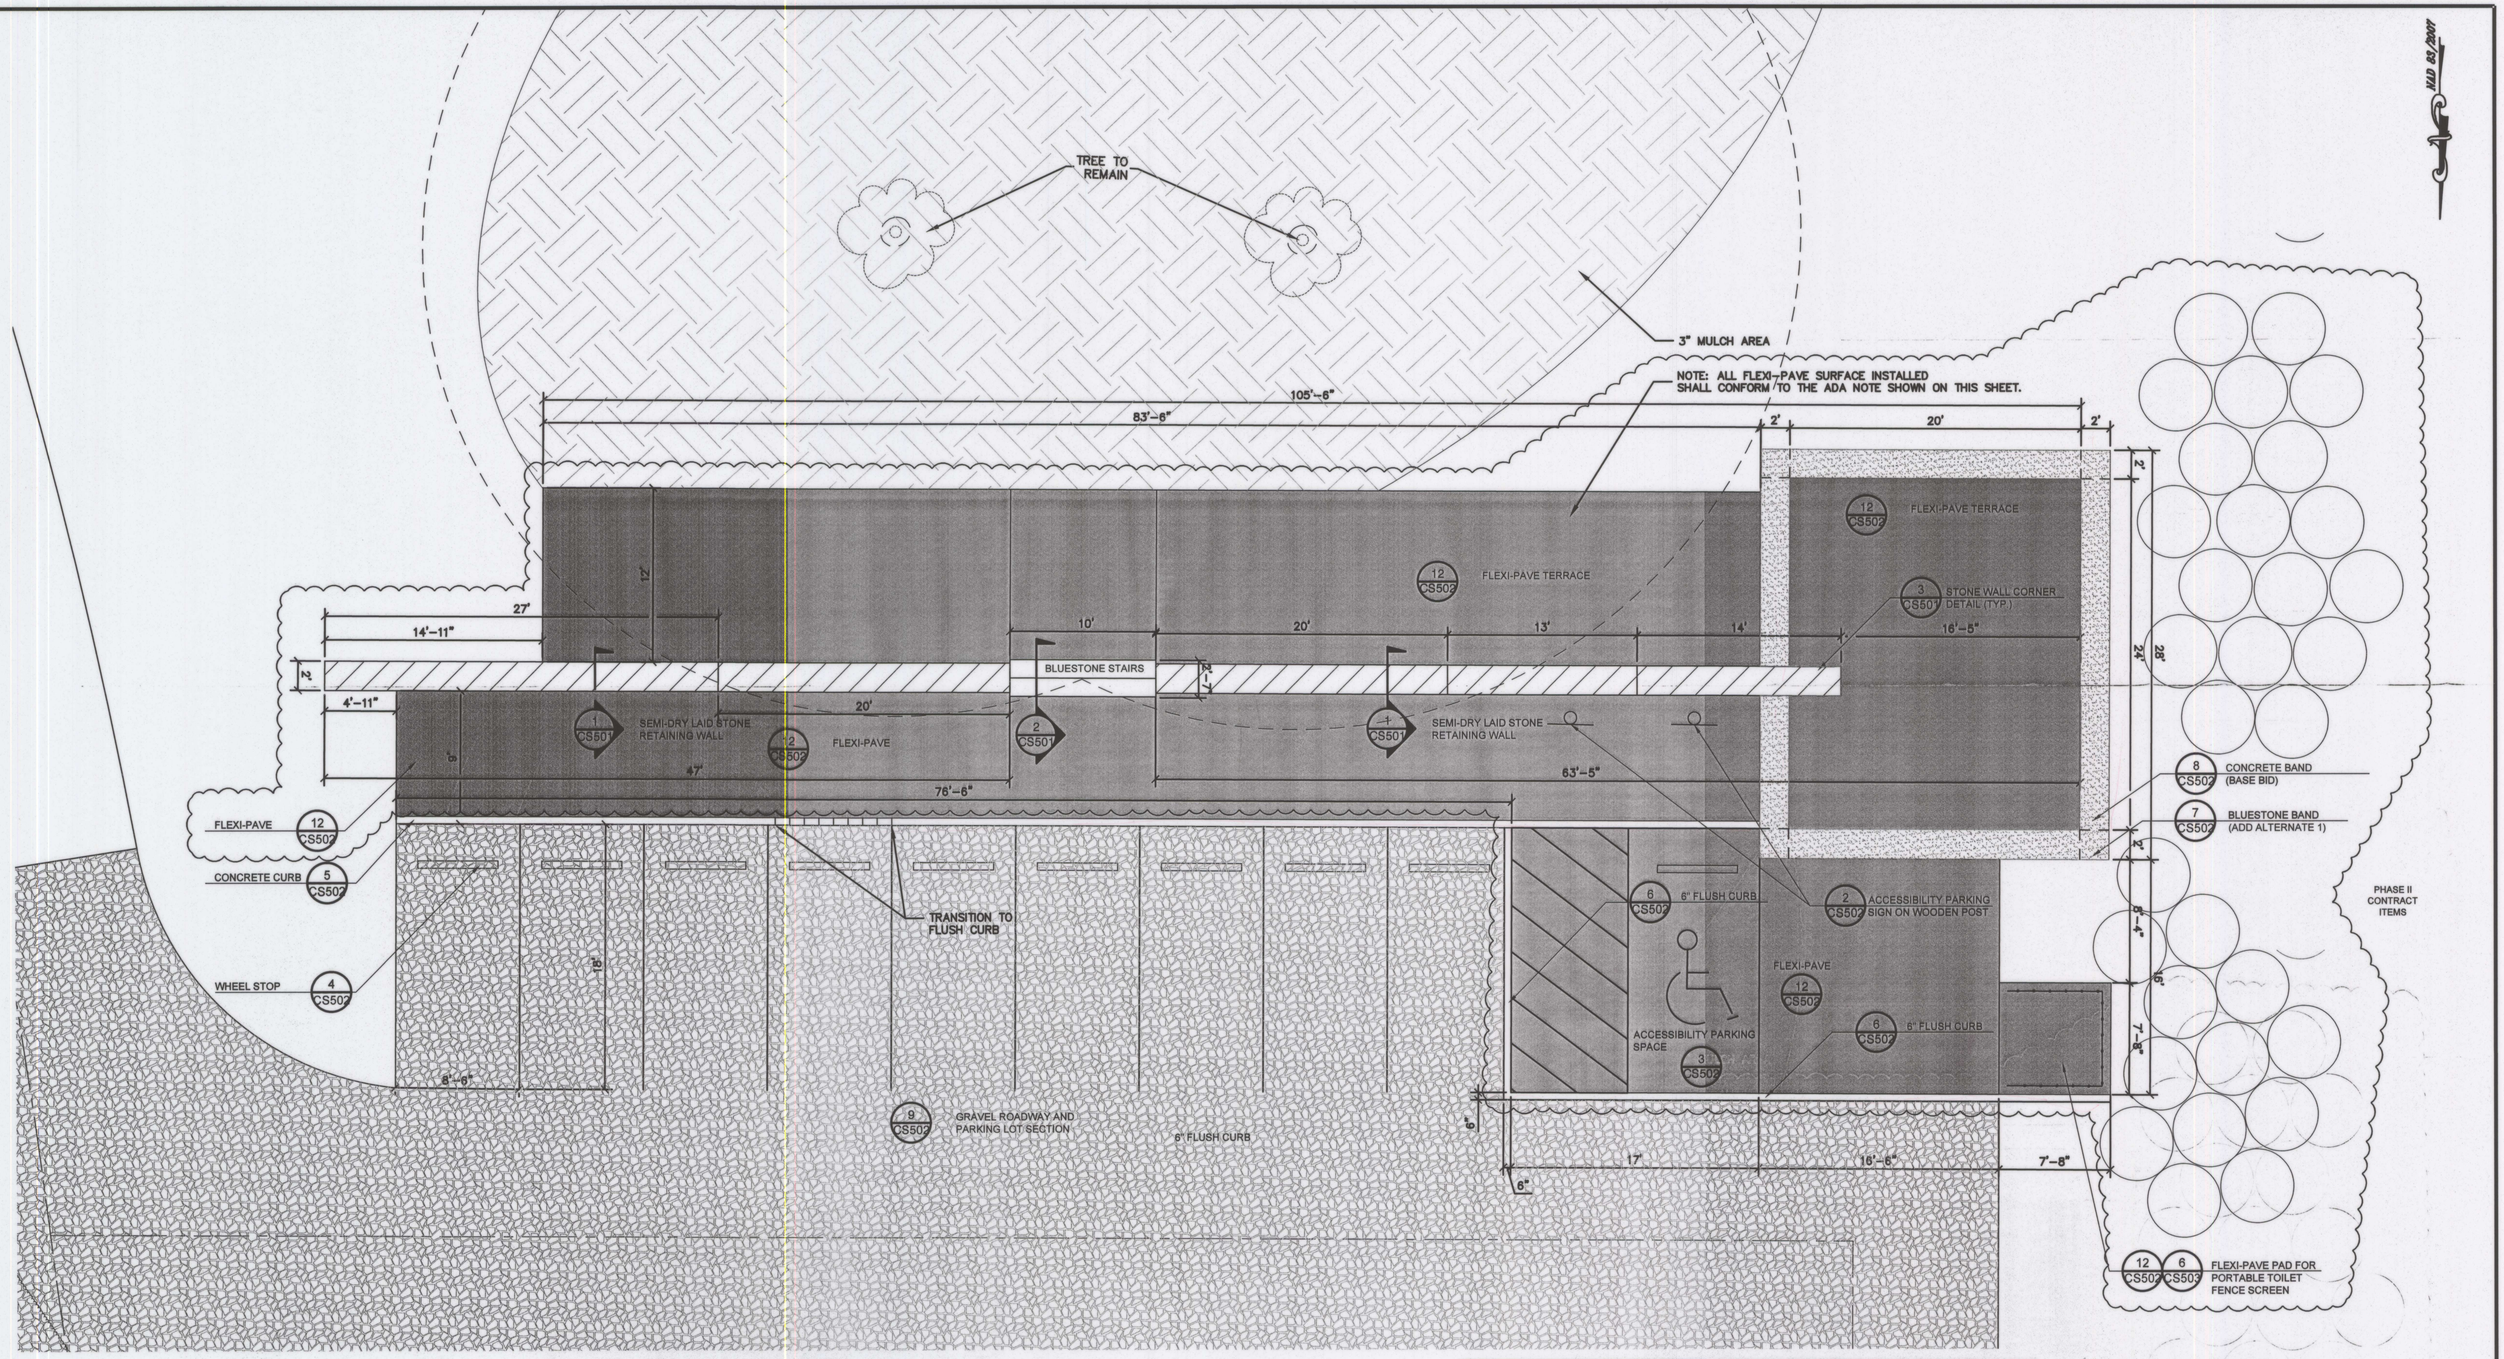

1 TERRACE & WALK ENLARGEMENT

NTS

00-01

ADA NOTE:

PRIOR TO ACCEPTANCE BY M-NCPPC, THE CONTRACTOR SHALL PERFORM AN ADA ACCESSIBILITY AUDIT OF THOSE ITEMS INSTALLED, ALTERED OR AFFECTED BY THE WORK PERFORMED AS PART OF THIS PROJECT. THE AUDIT SHALL BE PERFORMED BY AN INDEPENDENT CONSULTANT EXPERIENCED IN AND KNOWLEDGEABLE OF THE CURRENT ADA STANDARDS AS APPLICABLE TO THIS PROJECT. THE CONSULTANT SHALL BE ACCEPTABLE TO M-NCPPC AND SHALL SUBMIT THE AUDIT REPORT ALONG WITH A CERTIFICATION STATING THAT THE INSTALLED, ALTERED OR AFFECTED ELEMENTS COMPLY WITH THE CURRENT ADA STANDARDS AND GUIDELINES. THE PROJECT WILL NOT BE RELEASED UNTIL M-NCPPC REVIEWS AND ACCEPTS THE RESULTS OF THE ACCESSIBILITY AUDIT REPORT.

GRAPHIC SCALE

0 2.5 5 10 20

(IN FEET)
1 inch = 5 ft.

FINAL SCANNED:

PLAN SCANNED:

PARK CODE: C10

X:\Rockville\108-157.028 - M-NCPPC Little Bennett Reg\05-CAD\CS401-108157028.dwg CS401 Plotted By: Torgerson, Steven, 6/7/2013 4:09 PM, ----

A. MORTON THOMAS AND ASSOCIATES, INC.	Designer's Name
12750 TWINBROOK PARKWAY	Address
ROCKVILLE, MD 20852	City/State/Zip
301-881-2545	Telephone Number

DESIGN

AMT	03/26/13	AMT
Landscape Architect	Date	Checked By:
N/A	N/A	N/A
Architect	Date	Checked By:
AMT	03/26/13	AMT
Engineer	Date	Checked By:
AMT	03/26/13	AMT
Drawn by	Date	Checked By:

Professional Certification. I hereby certify that these documents were prepared or approved by me, and that I am a duly licensed professional engineer under the laws of the State of Maryland.

License No. 38504

Expiration Date 3/17/2014

CHARLES A. HARPER IV

STATE OF MARYLAND CHARLES A. HARPER, IV. No. 38504 PROFESSIONAL ENGINEER

04/04/2013

The Maryland-National Capital Park and Planning Commission

Montgomery County Department of Parks
9500 Brunett Avenue
Silver Spring, Maryland 20901
(301) 495-2535

REVIEW AND APPROVAL

7-9-13

Project Manager Date

Construction Manager Date

Park Manager Date

ISSUED FOR PROCUREMENT ON_____

REVISIONS

Rev. No.	Date	Description

Site Layout Enlargement

Little Bennett Regional Park: Day Use Area - Phase I
24615, 24625, 24675 N. Frederick Road
Clarksburg, MD 20871

SCALE: 1" = 5'

WSSC Grid Map
#234NW14

CS401

SHEET 17 of 33